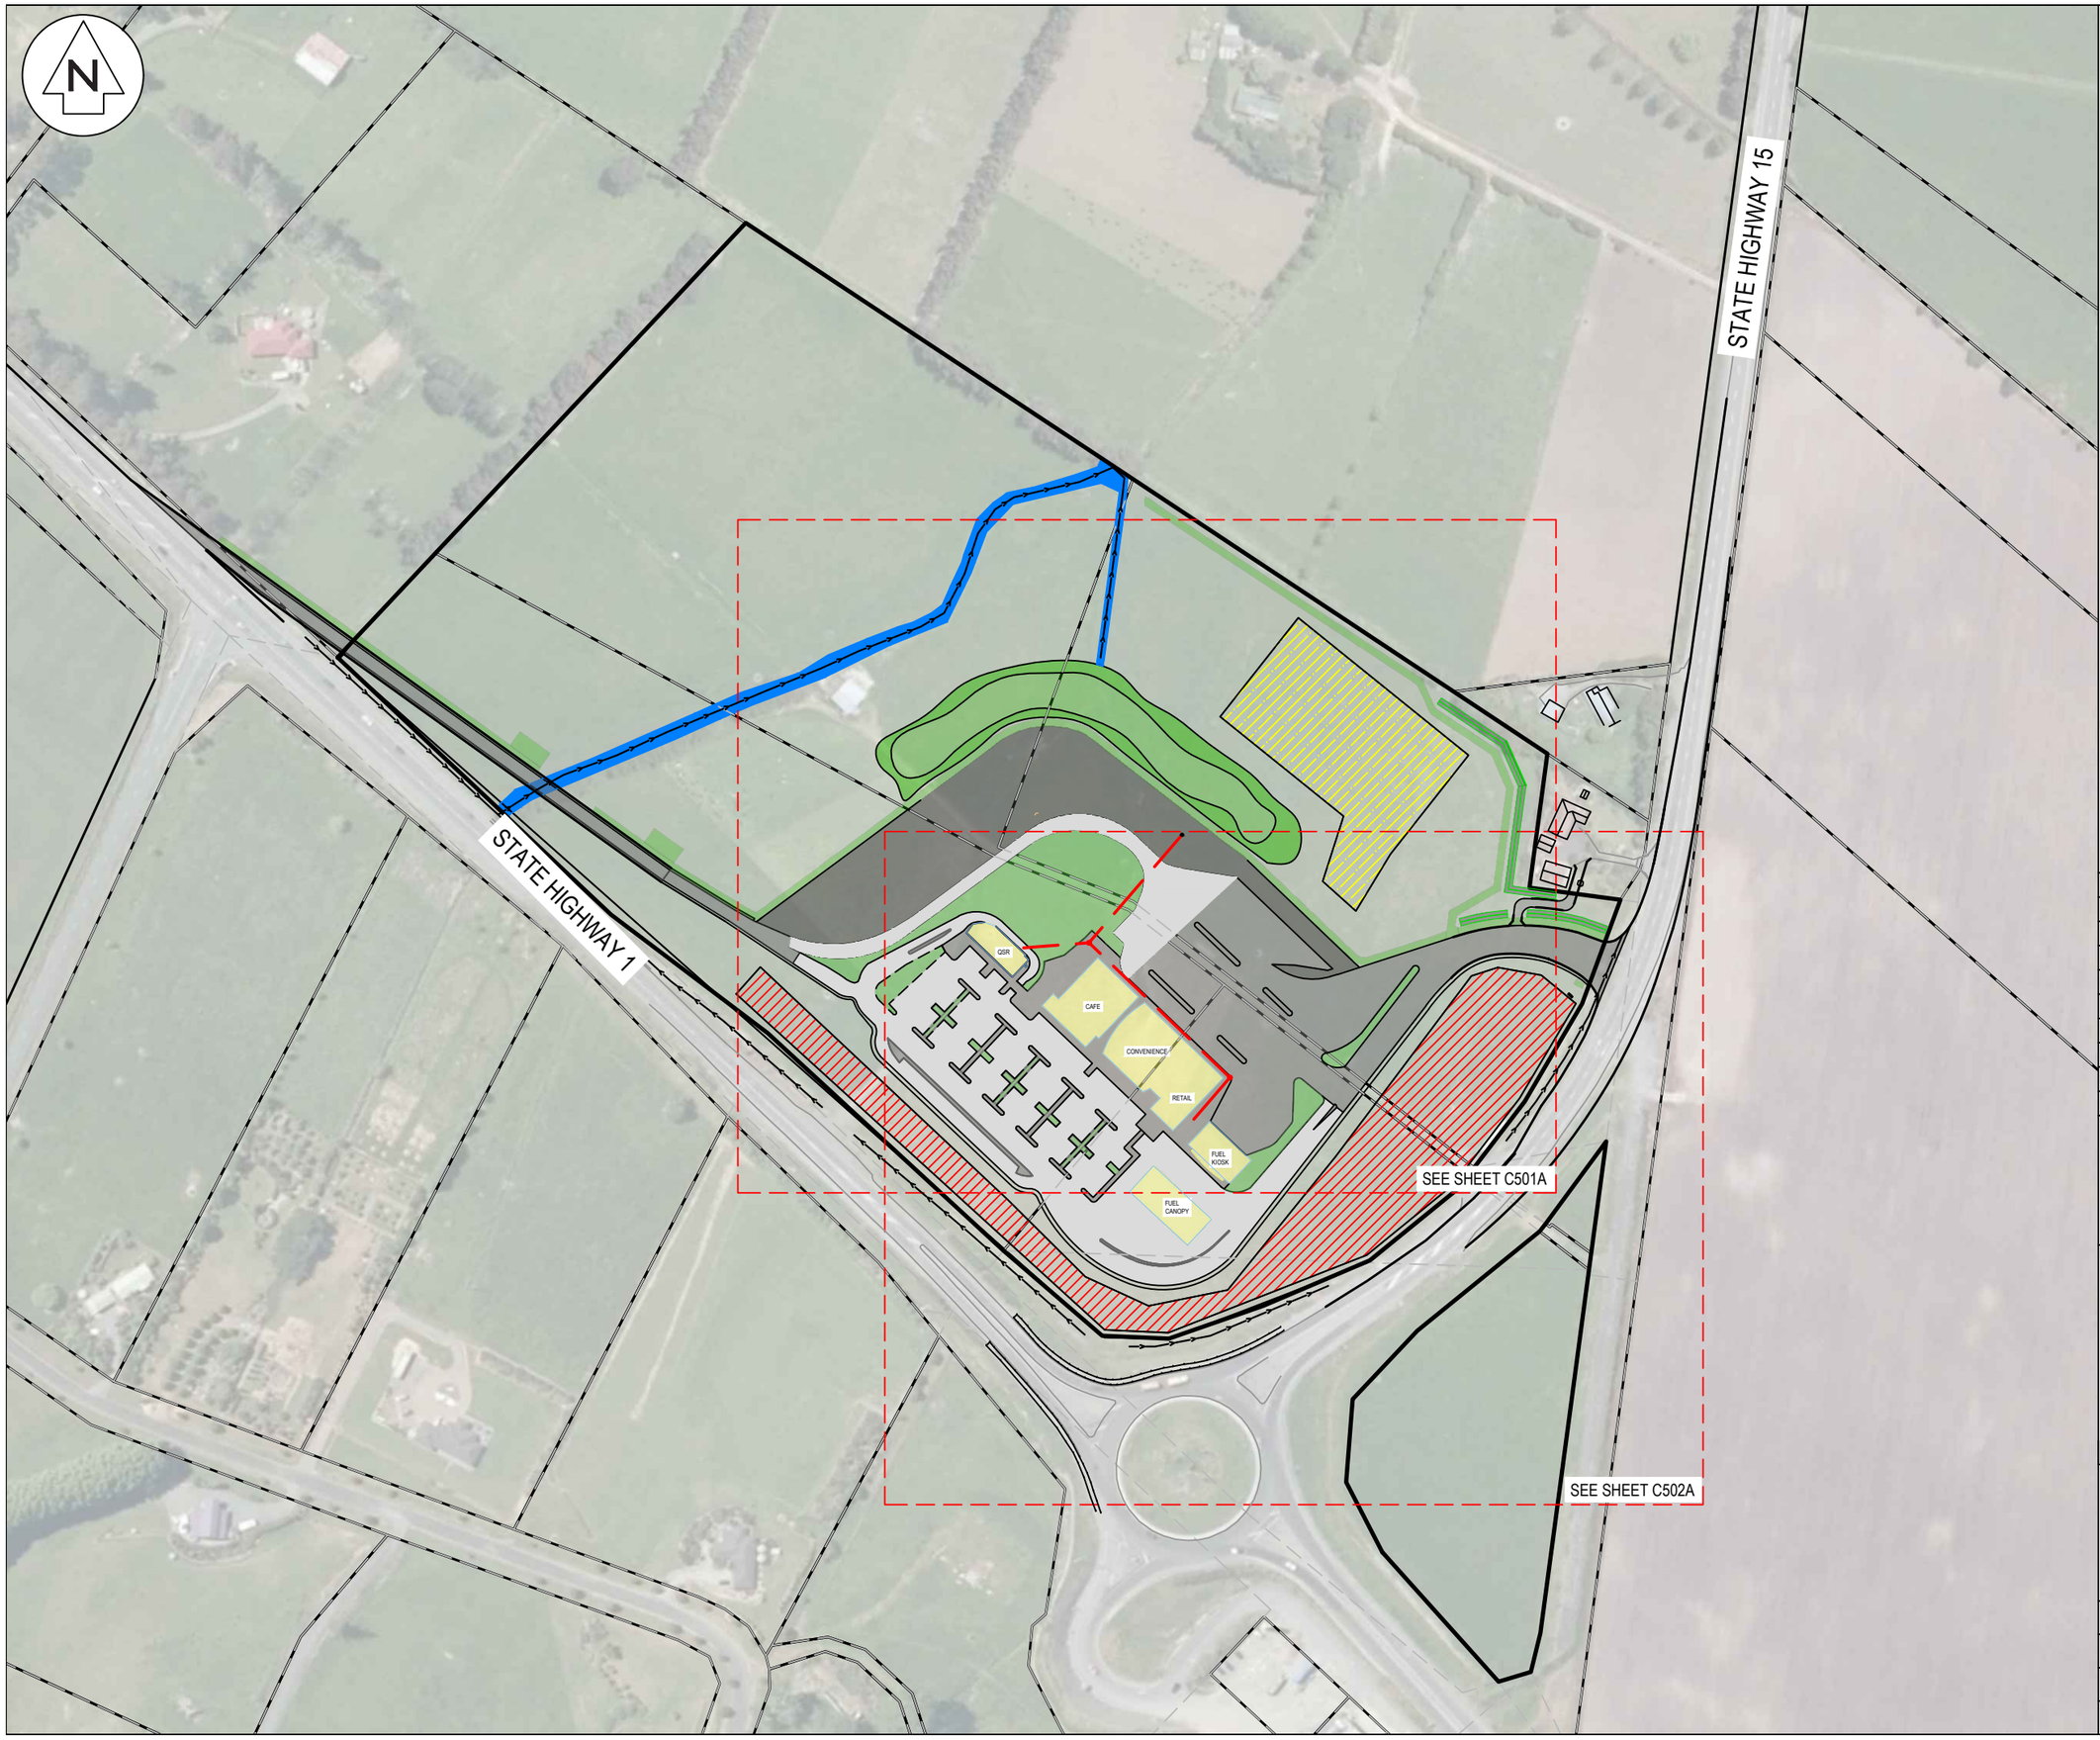

Notes

1. All works to be in accordance with Whangarei District Council standards.
2. Co-ordinates in terms of NZ Geodetic Datum Mt Eden 2000. Levels in terms of the Auckland Vertical Datum 1946.
3. It is the contractors responsibility to locate all services that may be affected by his operations.
4. Pipe bedding: 0 - 10% granular bedding,10 - 20% weak concrete bedding.greater than 20% weak concrete bedding (7mpa plus anti scour blocks at 6m crs).
5. Approved hardfill is to be used in backfilling of all road crossings and vehicle crossings to council standards.
6. Heavy duty manhole lids and frames to be used in trafficked areas, all manholes shall have stainless grates installed.
7. All lines are to be 150mmØ PVC Class SN16 unless shown otherwise.
8. 150mmØ pipes that do not terminate in a manhole must be terminated with a 100mmØ on a 150mmØ london junction and blank cap.
9. All lines to be abandoned shall be sealed at each end. timing of all sealing to be coordinated with council staff.

Legend

- EX BDY
- PROP BDY
- PROP PRIVATE WW
- EX/PROP WWMH
- MAIN DISPOSAL FIELD
- RESERVE DISPOSAL FIELD

Rev	Description	By	Date
A	RC	KH	09/20

	By	Date
Survey	LANDS & SURVEY	06/19
Design	KH	09/20
Drawn	KH	09/20
Checked	GB	09/20

Maven Associates
09 571 0050
info@maven.co.nz
www.maven.co.nz
12-14 Walls Road, Penrose

Project

RUAKAKA SERVICE CENTER FOR S K AOTEAROA TRUST

Title

PROPOSED PRIVATE WASTEWATER DRAINAGE OVERVIEW PLAN

Project no.	117019		
Scale	1:2500 @ A3		
Cad file	C500 WW.DWG		
Drawing no.	C500A	Rev	A

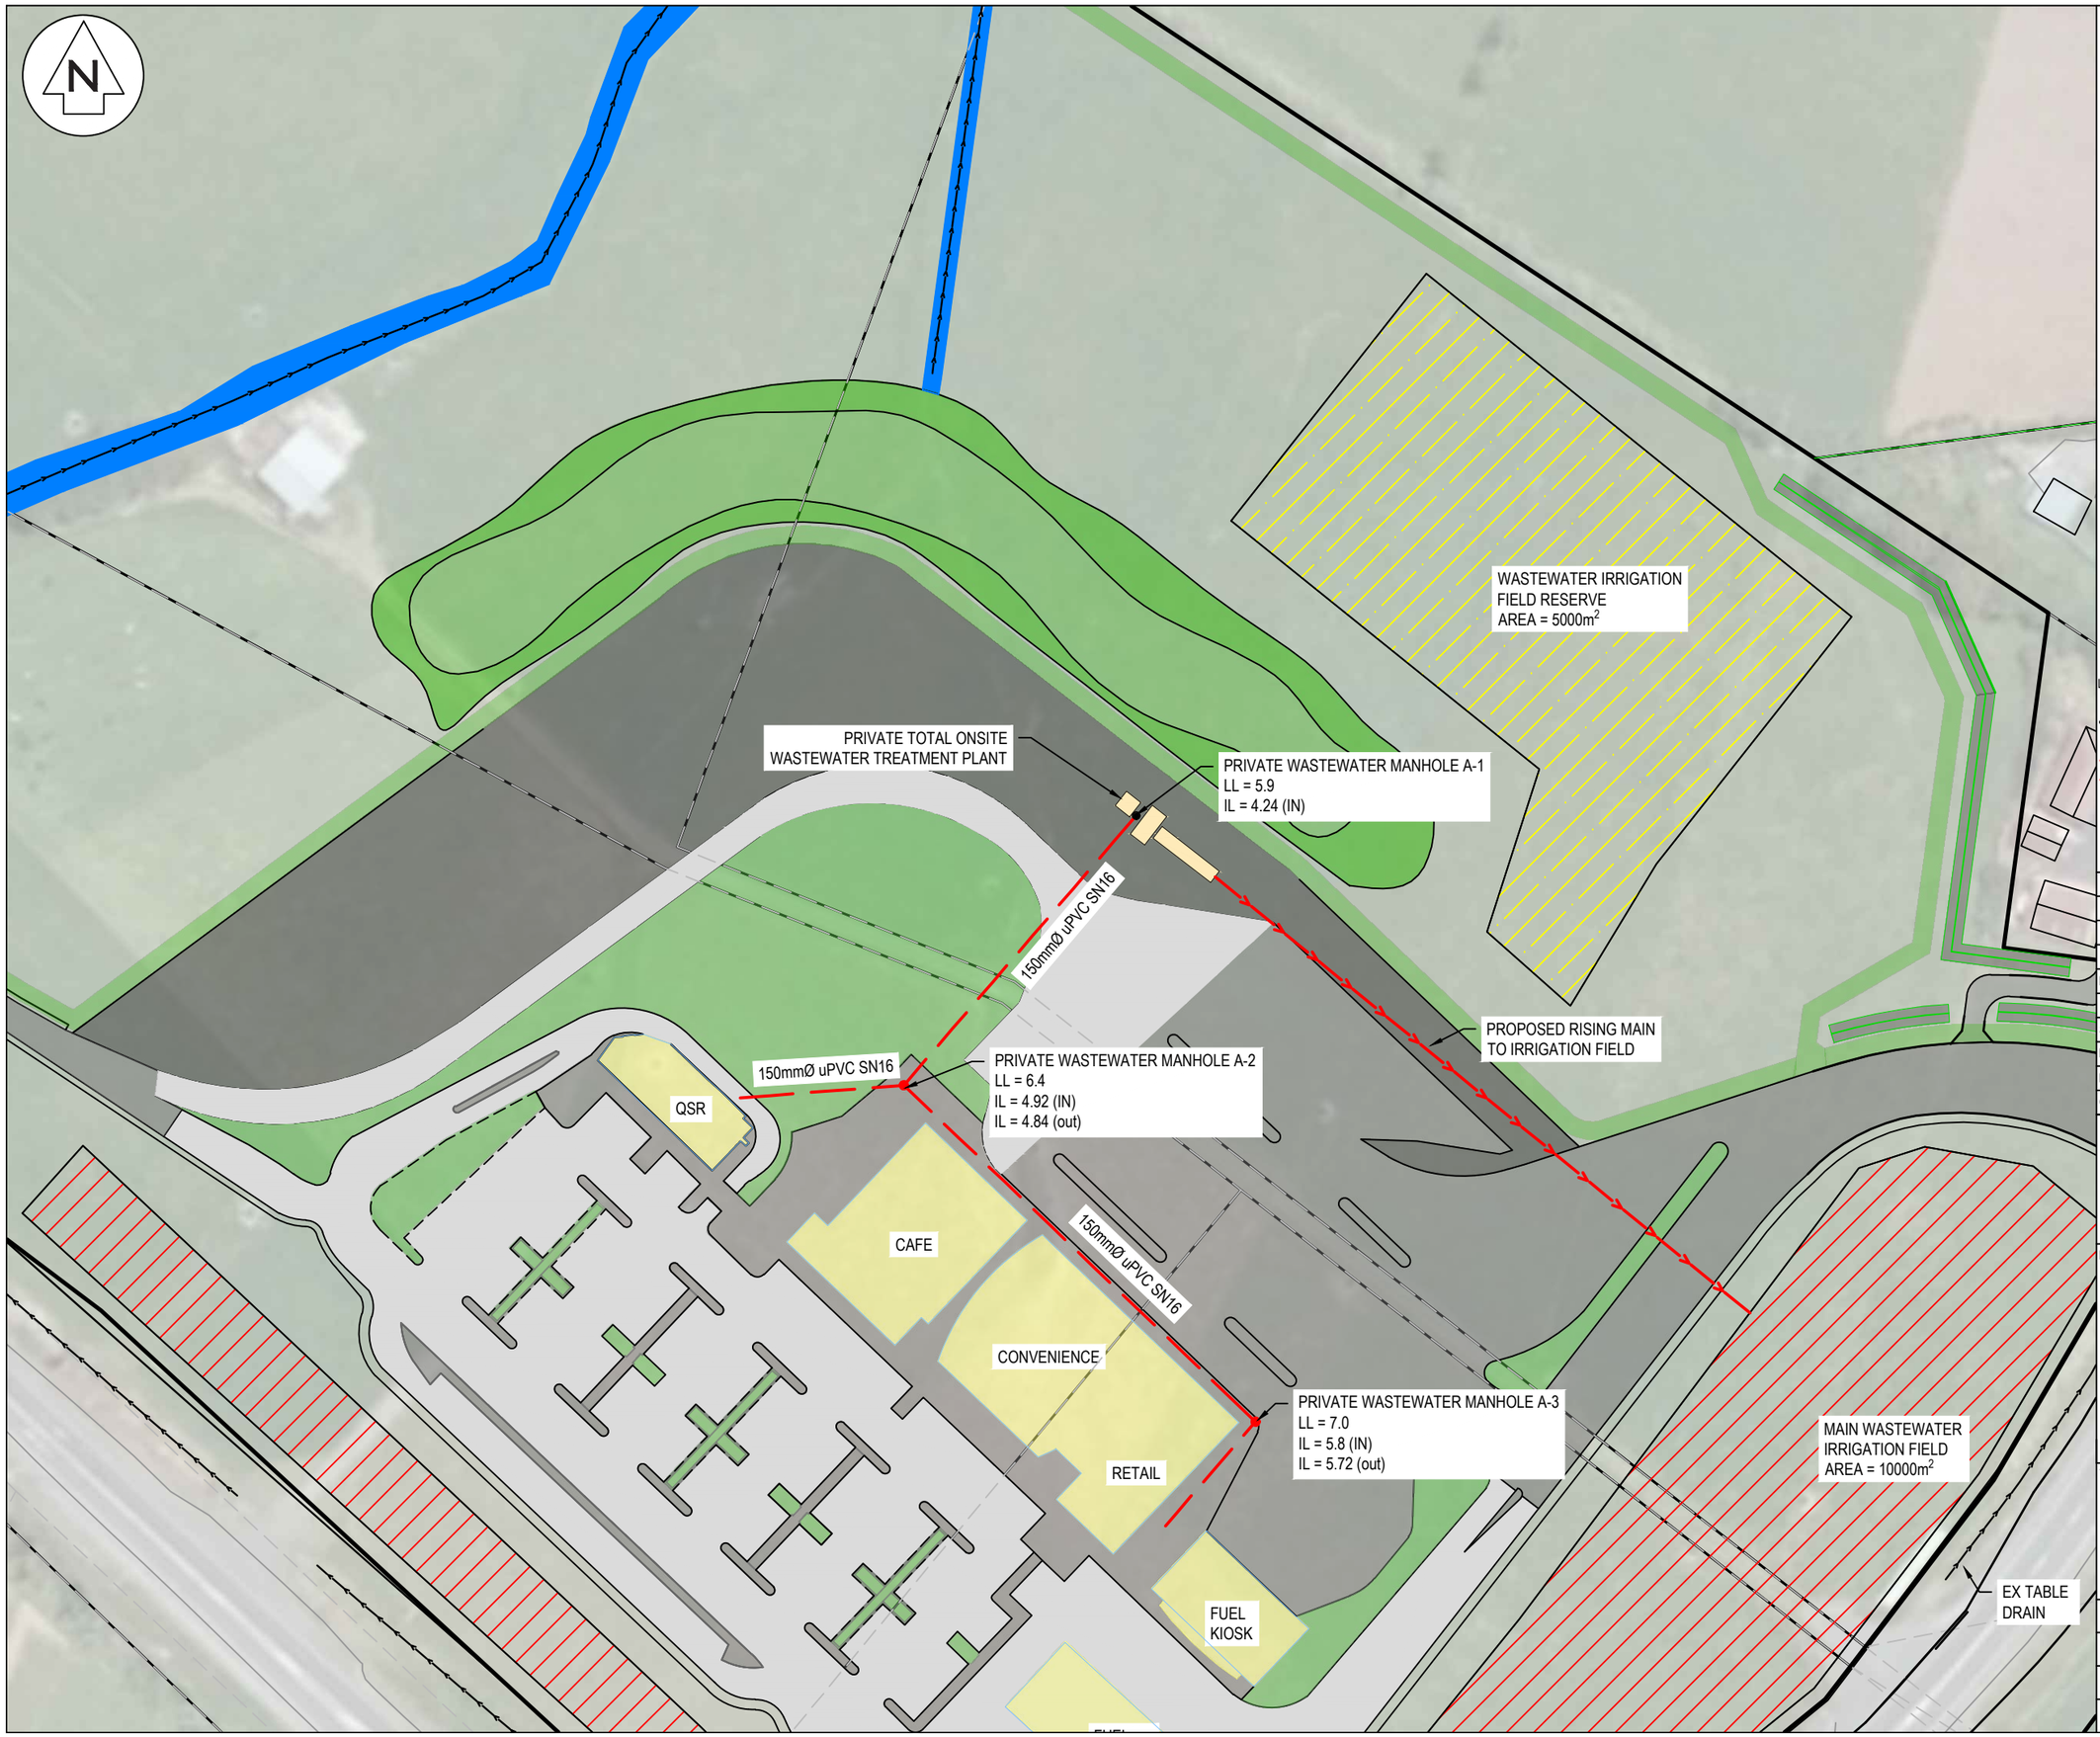

Notes

1. All works to be in accordance with Whangarei District Council standards.
2. Co-ordinates in terms of NZ Geodetic Datum Mt Eden 2000. Levels in terms of the Auckland Vertical Datum 1946.
3. It is the contractors responsibility to locate all services that may be affected by his operations.
4. Pipe bedding: 0 - 10% granular bedding,10 - 20% weak concrete bedding.greater than 20% weak concrete bedding (7mpa plus anti scour blocks at 6m crs).
5. Approved hardfill is to be used in backfilling of all road crossings and vehicle crossings to council standards.
6. Heavy duty manhole lids and frames to be used in trafficked areas, all manholes shall have stainless grates installed.
7. All lines are to be 150mmØ PVC Class SN16 unless shown otherwise.
8. 150mmØ pipes that do not terminate in a manhole must be terminated with a 100mmØ on a 150mmØ london junction and blank cap.
9. All lines to be abandoned shall be sealed at each end. timing of all sealing to be coordinated with council staff.

Legend

- EX BDY
- PROP BDY
- EX TABLE DRAIN
- PROP PRIVATE WW
- PROP RISING MAIN
- EX/PROP WWMH
- MAIN DISPOSAL FIELD
- RESERVE DISPOSAL FIELD

Rev	Description	By	Date
A	RC	KH	09/20

	By	Date
Survey	LANDS & SURVEY	06/19
Design	KH	09/20
Drawn	KH	09/20
Checked	GB	09/20

Maven Associates
09 571 0050
info@maven.co.nz
www.maven.co.nz
12-14 Walls Road, Penrose

Project
RUAKAKA SERVICE CENTER FOR S K AOTEAROA TRUST

Title
PROPOSED PRIVATE WASTEWATER DRAINAGE PLAN

Project no.	117019		
Scale	1:1000 @ A3		
Cad file	C500 WW.DWG		
Drawing no.	C501A	Rev	A

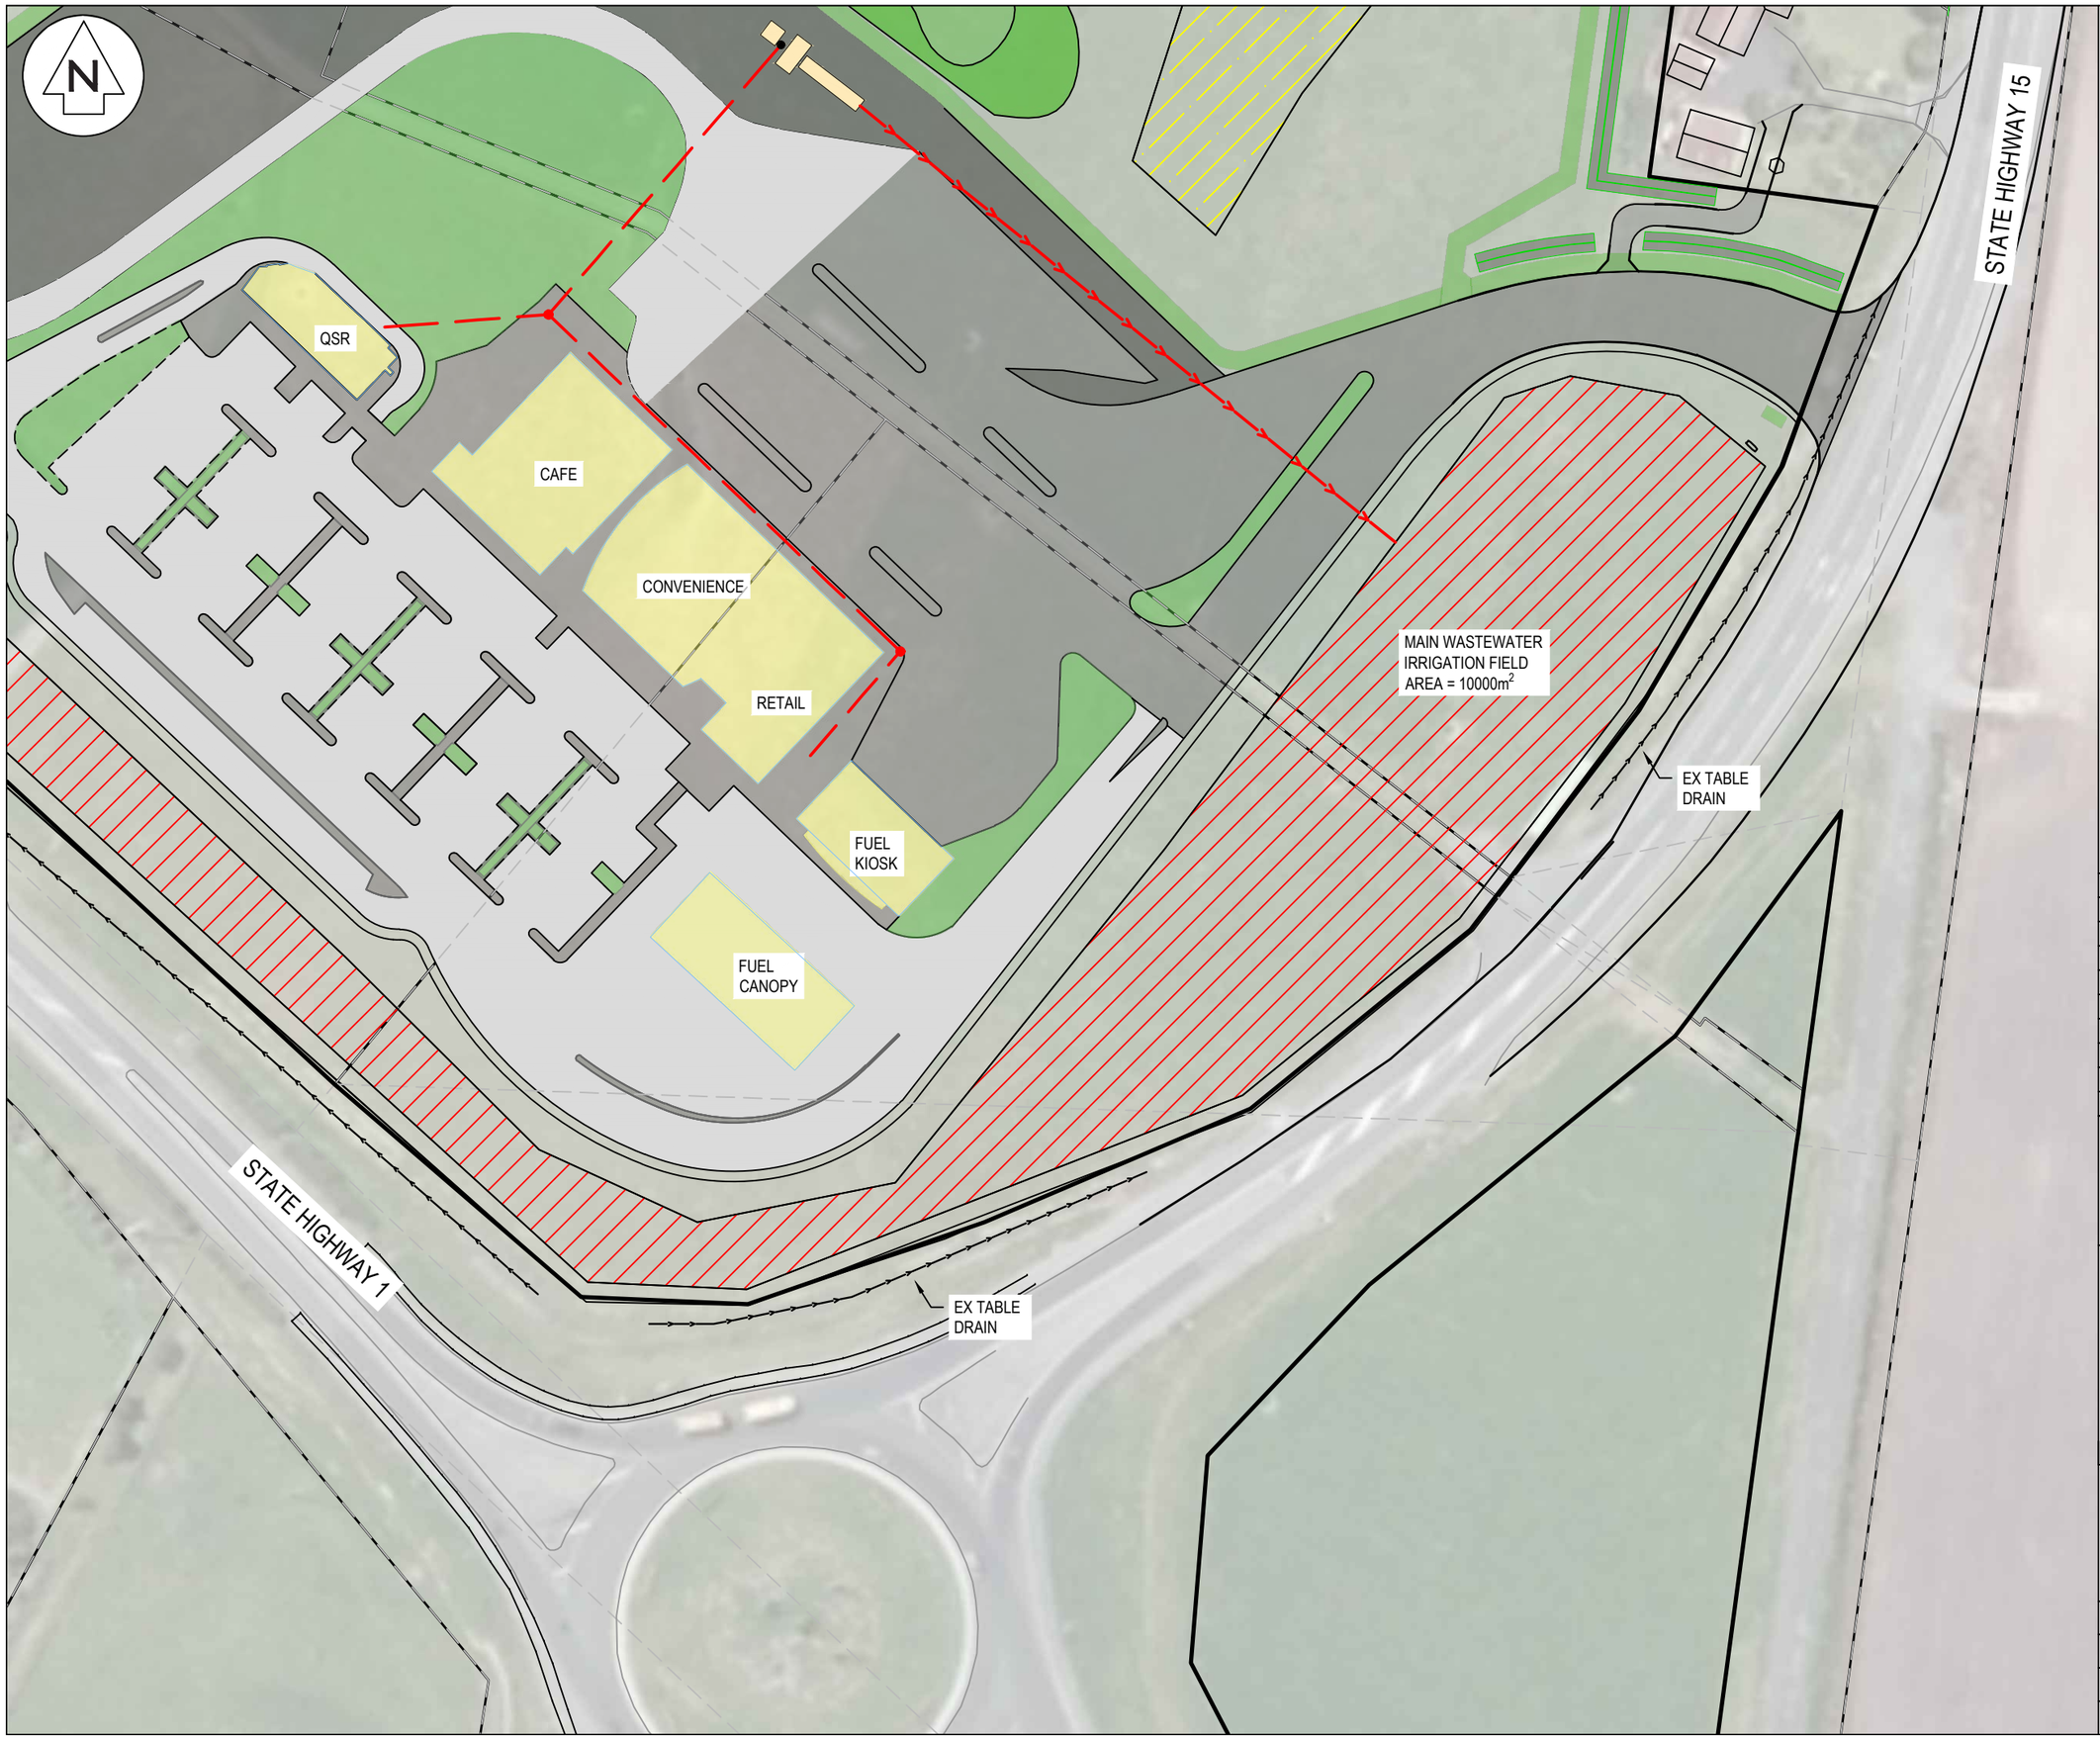

Notes

1. All works to be in accordance with Whangarei District Council standards.
2. Co-ordinates in terms of NZ Geodetic Datum Mt Eden 2000. Levels in terms of the Auckland Vertical Datum 1946.
3. It is the contractors responsibility to locate all services that may be affected by his operations.
4. Pipe bedding: 0 - 10% granular bedding,10 - 20% weak concrete bedding.greater than 20% weak concrete bedding (7mpa plus anti scour blocks at 6m crs).
5. Approved hardfill is to be used in backfilling of all road crossings and vehicle crossings to council standards.
6. Heavy duty manhole lids and frames to be used in trafficked areas, all manholes shall have stainless grates installed.
7. All lines are to be 150mmØ PVC Class SN16 unless shown otherwise.
8. 150mmØ pipes that do not terminate in a manhole must be terminated with a 100mmØ on a 150mmØ london junction and blank cap.
9. All lines to be abandoned shall be sealed at each end. timing of all sealing to be coordinated with council staff.

Legend

- EX BDY
- PROP BDY
- EX TABLE DRAIN
- PROP PRIVATE WW
- PROP RISING MAIN
- EX/PROP WWMH
- MAIN DISPOSAL FIELD
- RESERVE DISPOSAL FIELD

Rev	Description	By	Date
A	RC	KH	09/20

	By	Date
Survey	LANDS & SURVEY	06/19
Design	KH	09/20
Drawn	KH	09/20
Checked	GB	09/20

Maven Associates
09 571 0050
info@maven.co.nz
www.maven.co.nz
12-14 Walls Road, Penrose

Project

RUAKAKA SERVICE CENTER FOR S K AOTEAROA TRUST

Title

PROPOSED PRIVATE WASTEWATER DRAINAGE PLAN

Project no.	117019		
Scale	1:1000 @ A3		
Cad file	C500 WW.DWG		
Drawing no.	C502A	Rev	A